
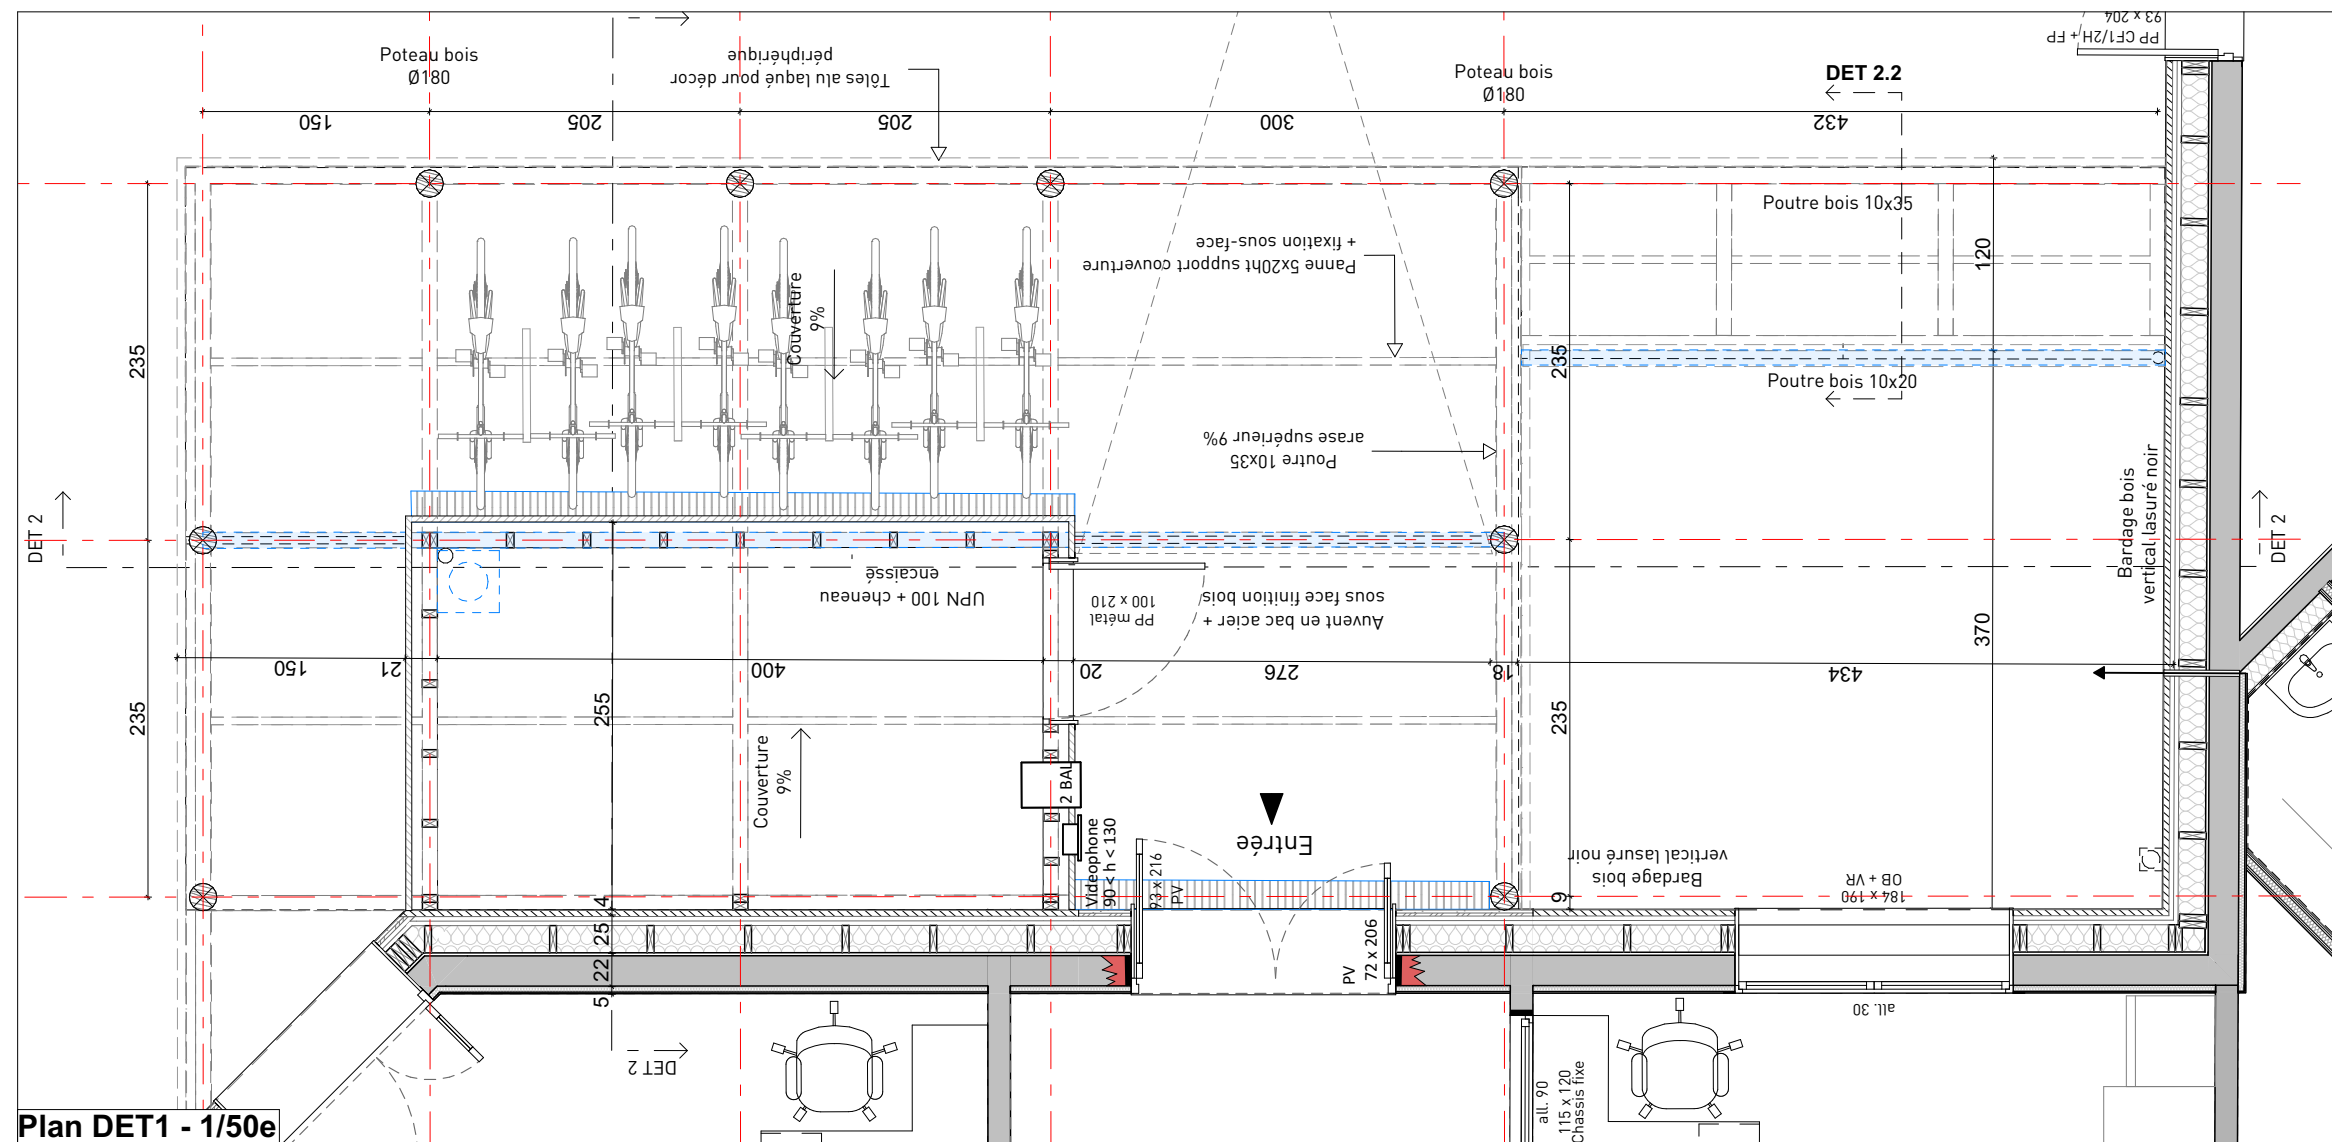


Coupe DET1 - 1/50e

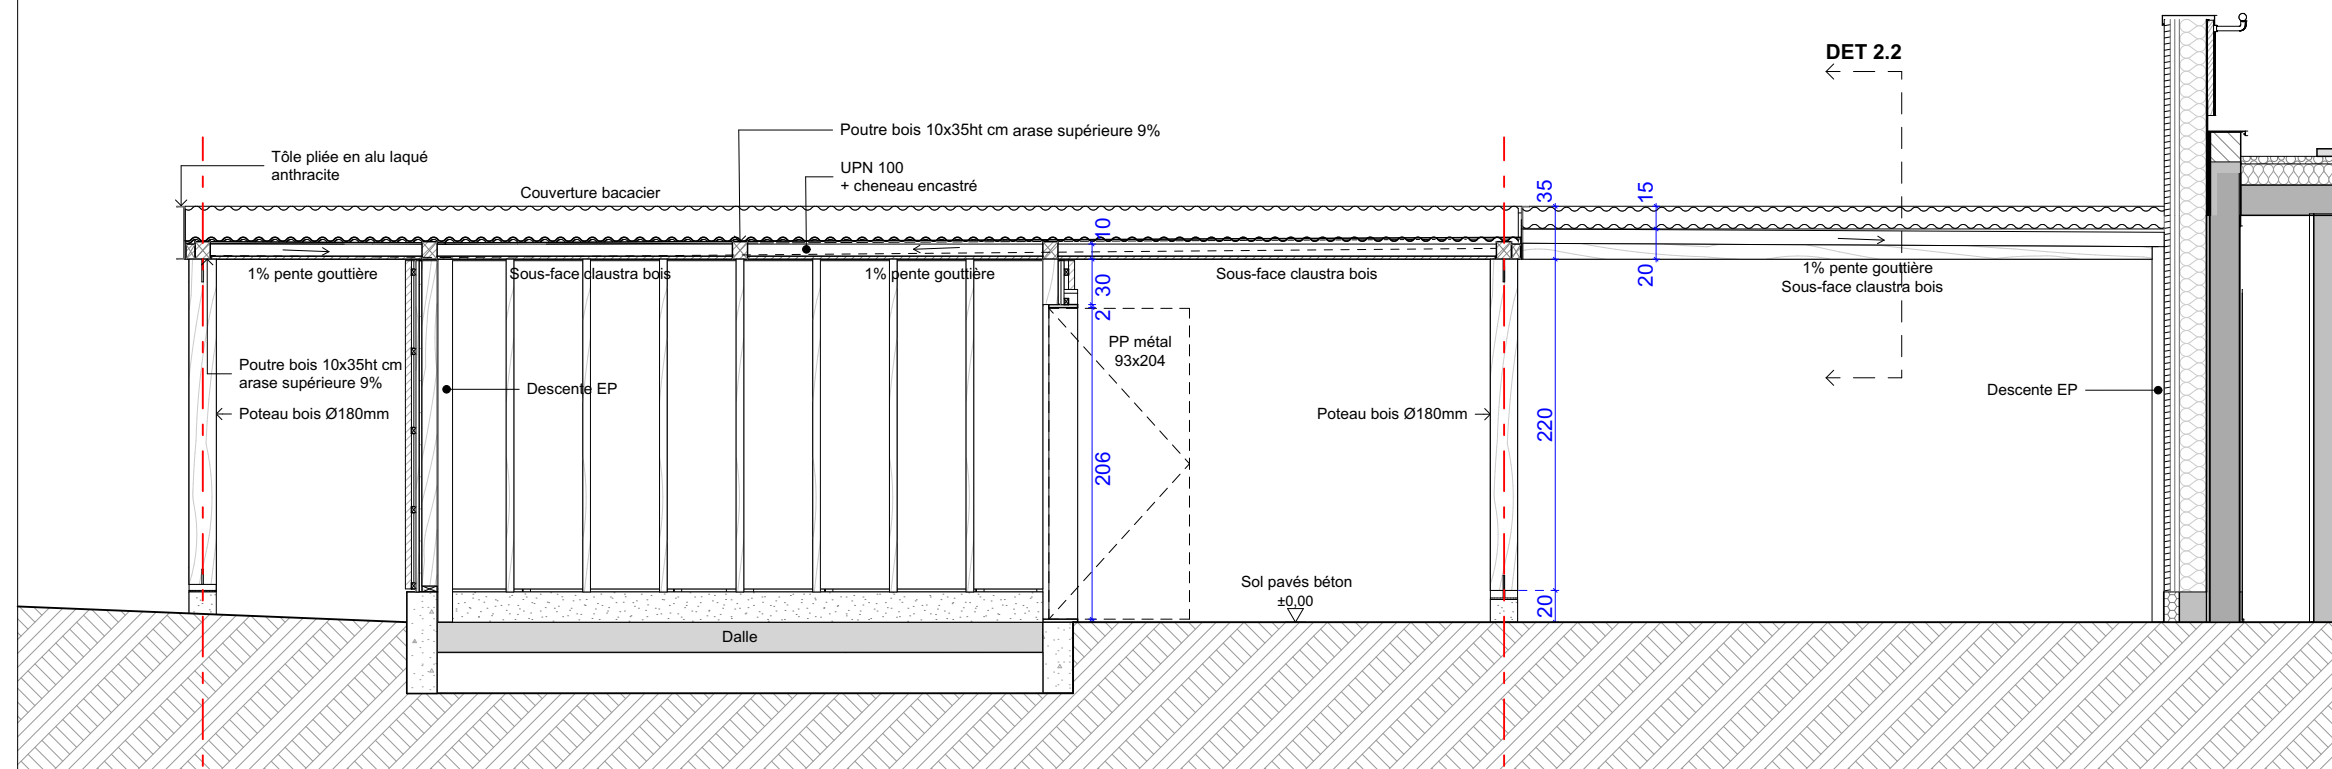

Plan DET1 - 1/50e